0 8 16 24 32 feet

1/8" = 1'-0"


PLAN APPROVAL

By signing below, you hereby approve of the current design. Any future design changes will require your review and approval:

| SIGN _____ DATE _____ |

PLANT_SCHEDULE

SYMBOL	QTY	COMMON / BOTANICAL NAME
CONIFERS		
	17	EMERALD ARBORVITAE / THUJA OCCIDENTALIS 'EMERALD'
	1	EMERALD SQUEEZE± ARBORVITAE / THUJA OCCIDENTALIS 'LILSHRECKTHU'
	3	SPRING GROVE® ARBORVITAE / THUJA PLICATA 'GROVPLI'
DECIDUOUS TREES		
	1	BLACK GUM / NYSSA SYLVATICA 'WILDFIRE'
	1	RIVER BIRCH MULTI-TRUNK - N / BETULA NIGRA
FLOWERING TREES		
	1	SWEET BAY / MAGNOLIA VIRGINIANA
SHRUBS		
	3	BOXWOOD 'GV' / BUXUS X 'GREEN VELVET'
ANNUALS/PERENNIALS		
	15	BLUE WONDER CATMINT / NEPETA X FAASSENII 'BLUE WONDER'
	9	GOATSBEARD - N / ARUNCUS DIOICUS
	12	LAVENDER BUBBLES ORNAMENTAL ONION / ALLIUM X 'LAVENDER BUBBLES'
	26	MAY NIGHT SALVIA / SALVIA X SYLVESTRIS 'MAY NIGHT'
	13	MILLENIUM ORNAMENTAL ONION / ALLIUM X 'MILLENIUM'
	16	POWWOW® WHITE CONEFLOWER / ECHINACEA X 'PAS702918'
	6	WALKER'S LOW CATMINT / NEPETA X FAASSENII 'WALKER'S LOW'

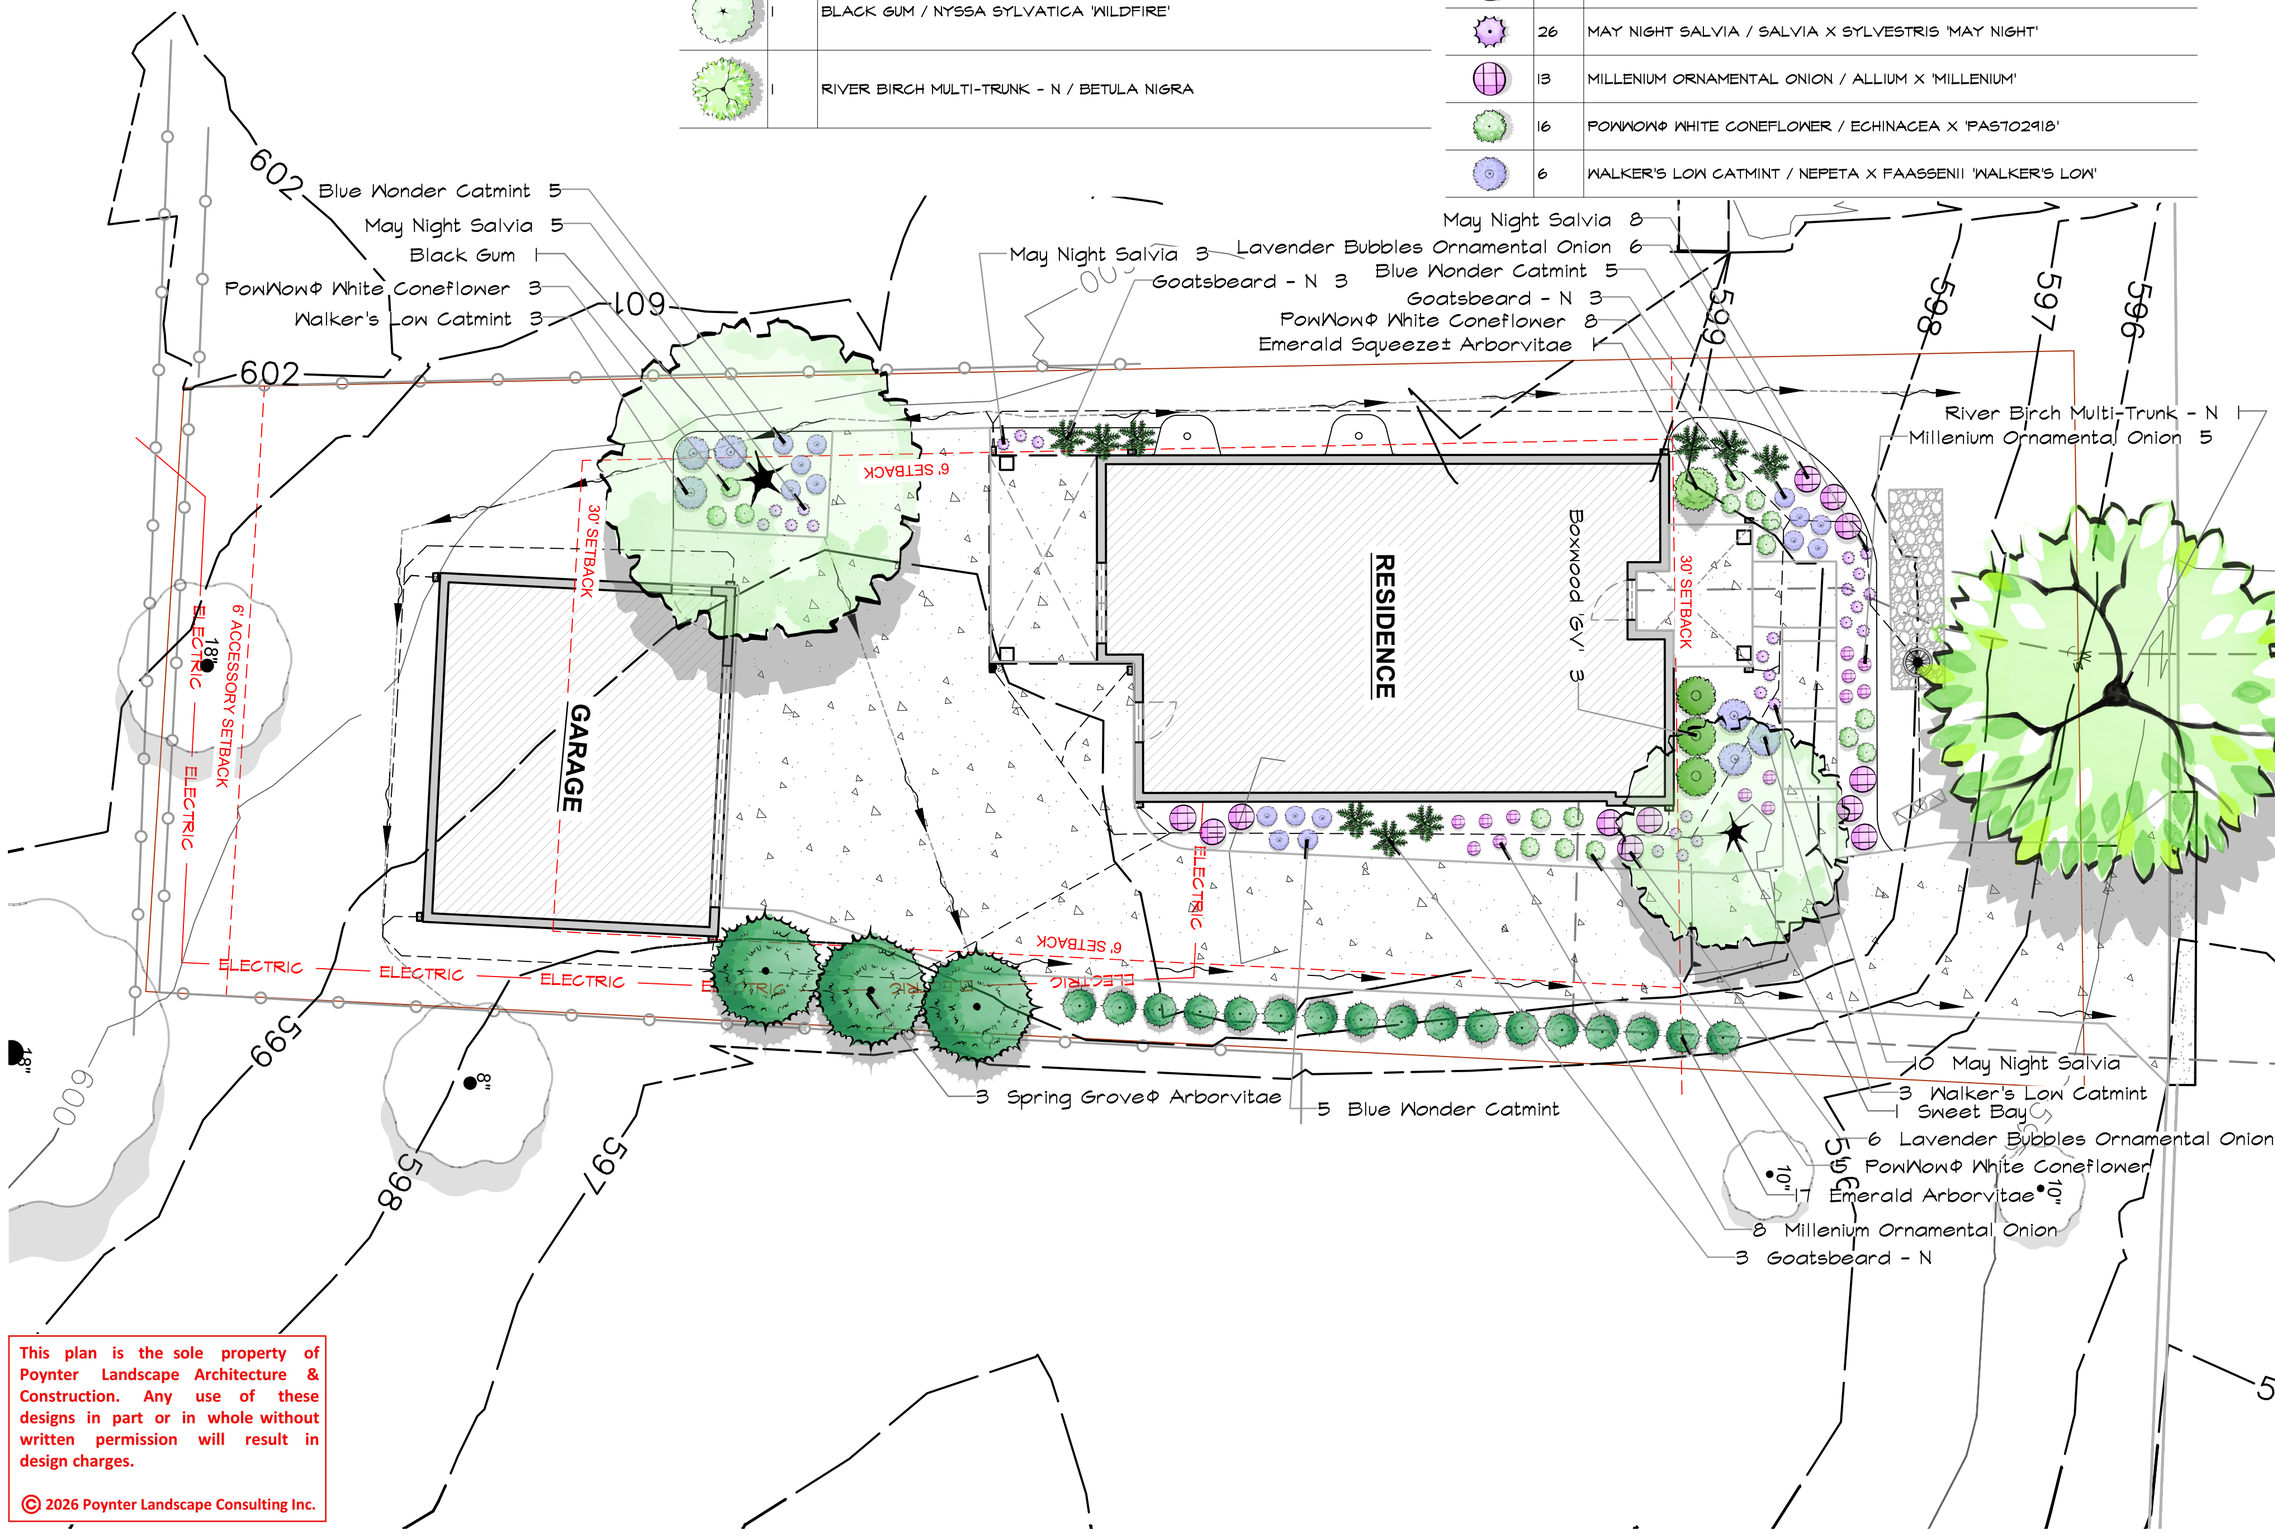

This plan is the sole property of Poynter Landscape Architecture & Construction. Any use of these designs in part or in whole without written permission will result in design charges.

© 2026 Poynter Landscape Consulting Inc.

Poynter Landscape Architecture & Construction
15815 Jedberg Lane
Ballwin, MO 63021
T: 636.256.2600
PoynterLandscape.com

STATE OF MISSOURI
DAVID B LARSEN
NUMBER PLA-2023024538
PROFESSIONAL LANDSCAPE ARCHITECT

notes :

Vitaly Residence

852 Queen Anne Place
St. Louis, MO 63122

LA/D: DBL/RA
DRAWN BY: RA
REVIEWED BY: BL
DATE:10.05.26

REVISION | DATE

LANDSCAPE PLAN

L1.01