ARB SET : NOT FOR CONSTRUCTION

PHOTOS OF REAR SIDES OF EXISTING AND ADJOINING HOUSES:

17 CAMBRIDGE CT.

21 CAMBRIDGE CT.

18 CAMBRIDGE CT.

REAR ELEVATION

This drawing and the details on it are the sole property of the Architect and may be used for this specific project only. it shall not be loaned, copied, or reproduced in whole or in part, or for any other purpose or project without the written consent of the Architect. Copyright 2023 Jeff Day & Associates, LLC

JDALLC 2373

IMPORTANT NOTE
DURING CONSTRUCTION, REALWORLD CONDITIONS ARE ALWAYS DISCOVERED THAT DIFFER FROM THE CONSTRUCTION DOCUMENTS, AND WILL REQUIRE COORDINATION AND ADJUSMENTS IN DIMENSIONS AND THE SCOPE OF WORK. ALL DIMENSIONS SHALL BE CONFIRMED BY THE CONTRACTOR. DISCREPANCIES WITH DIMENSIONS SHOULD BE BROUGHT TO THE ATTENTION OF JEFF DAY & ASSOCIATES TO DISCUSS REMEDIAL ACTION. SUCH CHANGES IN THE SCOPE OF WORK WILL BE THE RESPONSIBILITY OF THE OWNER AND/OR CONTRACTOR.

JEFF DAY & ASSOCIATES
ARCHITECTURE & PLANNING
14311 Manchester Rd.
St. Louis, MO. 63011
314.644.2775
www.jeffdayllc.com

Addition/Renovation for:
21 Cambridge Ct.
Glendale, MO 63122

DATE:	10.23.2023
DRAWN BY:	DRE
CHECKED BY:	JKD
REVISED:	
R1	00.00.00
R2	00.00.00
R3	00.00.00

A1

Jeff Day & Associates, LLC
Missouri State
Certificate of Authority
A-2009027415

ARB SET : NOT FOR CONSTRUCTION

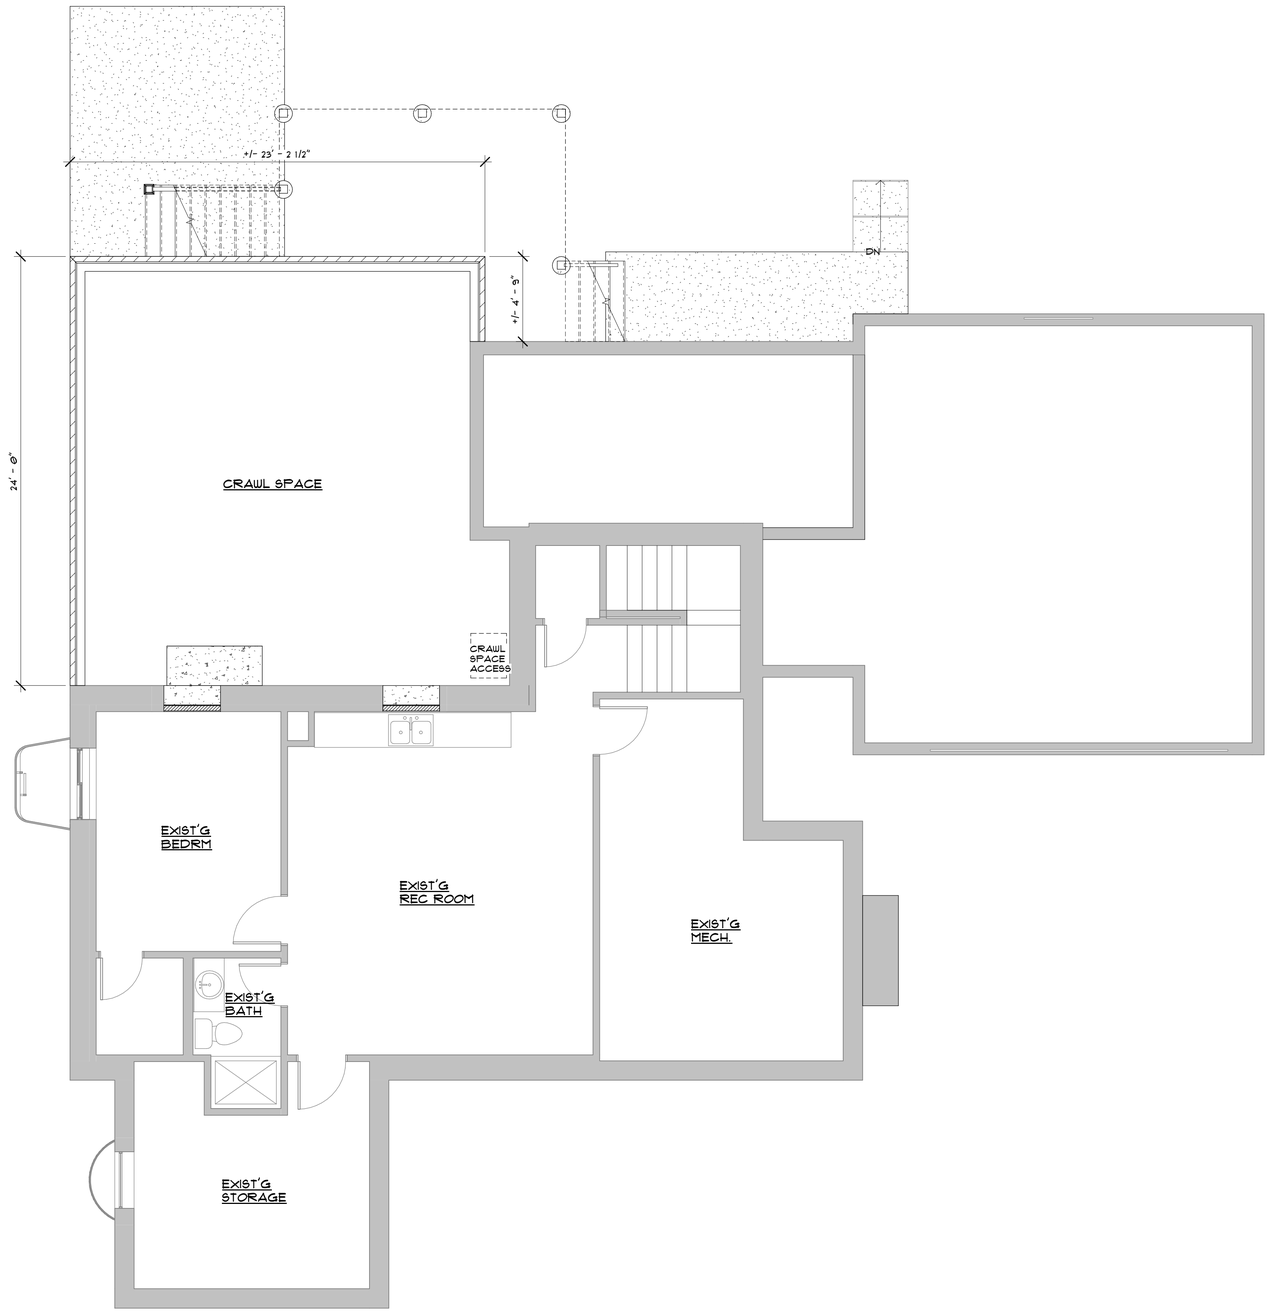

FOUNDATION PLAN

SCALE: 1/4"=1'-0"

This drawing and the details on it are the sole property of the Architect and may be used for this specific project only. it shall not be loaned, copied, or reproduced in whole or in part, or for any other purpose or project without the written consent of the Architect. Copyright 2023 Jeff Day & Associates, LLC

JDALLC 2373

IMPORTANT NOTE:
DURING CONSTRUCTION, REAL-WORLD CONDITIONS ARE ALWAYS DISCOVERED THAT DIFFER FROM THE CONSTRUCTION DOCUMENTS, AND WILL REQUIRE COORDINATION AND ADJUSTMENTS IN DIMENSIONS AND THE SCOPE OF WORK. ALL DIMENSIONS SHALL BE CONFIRMED BY THE CONTRACTOR. DISCREPANCIES WITH DIMENSIONS SHOULD BE BROUGHT TO THE ATTENTION OF JEFF DAY & ASSOCIATES TO DISCUSS REMEDIAL ACTION. SUCH CHANGES IN THE SCOPE OF WORK WILL BE THE RESPONSIBILITY OF THE OWNER AND/OR CONTRACTOR.

JEFF DAY & ASSOCIATES
ARCHITECTURE & PLANNING
14311 Manchester Rd.
St. Louis, MO 63011
314.644.2775
www.jeffdayllc.com

Addition/Renovation for:
21 Cambridge Ct.
Glendale, MO 63122

DATE:	10.23.2023
DRAWN BY:	DRE
CHECKED BY:	JKD
REVISED:	
R1	00.00.00
R2	00.00.00
R3	00.00.00

A2

Jeff Day & Associates, LLC
Missouri State
Certificate of Authority
A-2009027415

ARB SET : NOT FOR CONSTRUCTION

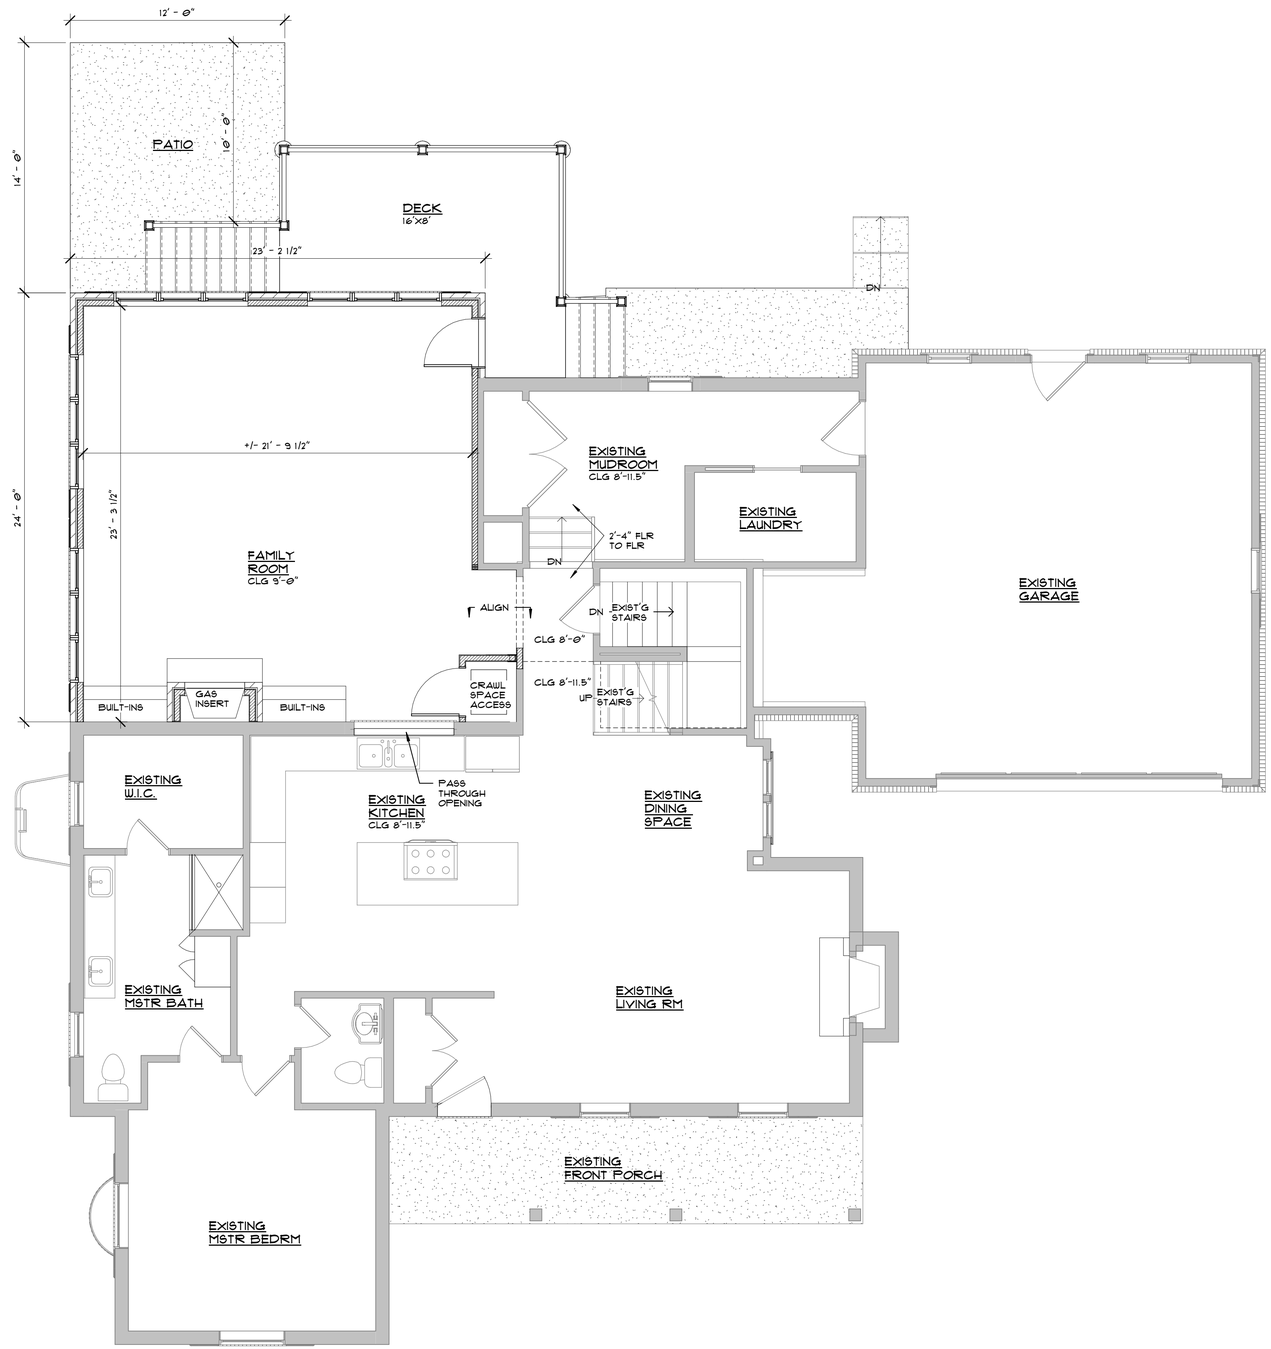

FIRST FLOOR ADDITION PLAN

SCALE: 1/4"=1'-0"

JDALLC 2373

This drawing and the details on it are the sole property of the Architect and may be used for this specific project only. it shall not be loaned, copied, or reproduced in whole or in part, or for any other purpose or project without the written consent of the Architect. Copyright 2023 Jeff Day & Associates, LLC

IMPORTANT NOTE:
DURING CONSTRUCTION, REAL-WORLD CONDITIONS ARE ALWAYS DISCOVERED THAT DIFFER FROM THE CONSTRUCTION DOCUMENTS, AND WILL REQUIRE COORDINATION AND ADJUSTMENTS IN DIMENSIONS AND THE SCOPE OF WORK. ALL DIMENSIONS SHALL BE CONFIRMED BY THE CONTRACTOR. DISCREPANCIES WITH DIMENSIONS SHOULD BE BROUGHT TO THE ATTENTION OF JEFF DAY & ASSOCIATES TO DISCUSS REMEDIAL ACTION. SUCH CHANGES IN THE SCOPE OF WORK WILL BE THE RESPONSIBILITY OF THE OWNER AND/OR CONTRACTOR.

JEFF DAY & ASSOCIATES, LLC
ARCHITECTURE & PLANNING
14311 Manchester Rd.
St. Louis, MO 63011
314.644.2775
www.jeffdayllc.com

Addition/Renovation for:
21 Cambridge Ct.
Glendale, MO 63122

DATE:	10.23.2023
DRAWN BY:	DRE
CHECKED BY:	JKD
REVISED:	
R1	00.00.00
R2	00.00.00
R3	00.00.00

A3

Jeff Day & Associates, LLC
Missouri State
Certificate of Authority
A-2009027415

ARB SET : NOT FOR CONSTRUCTION

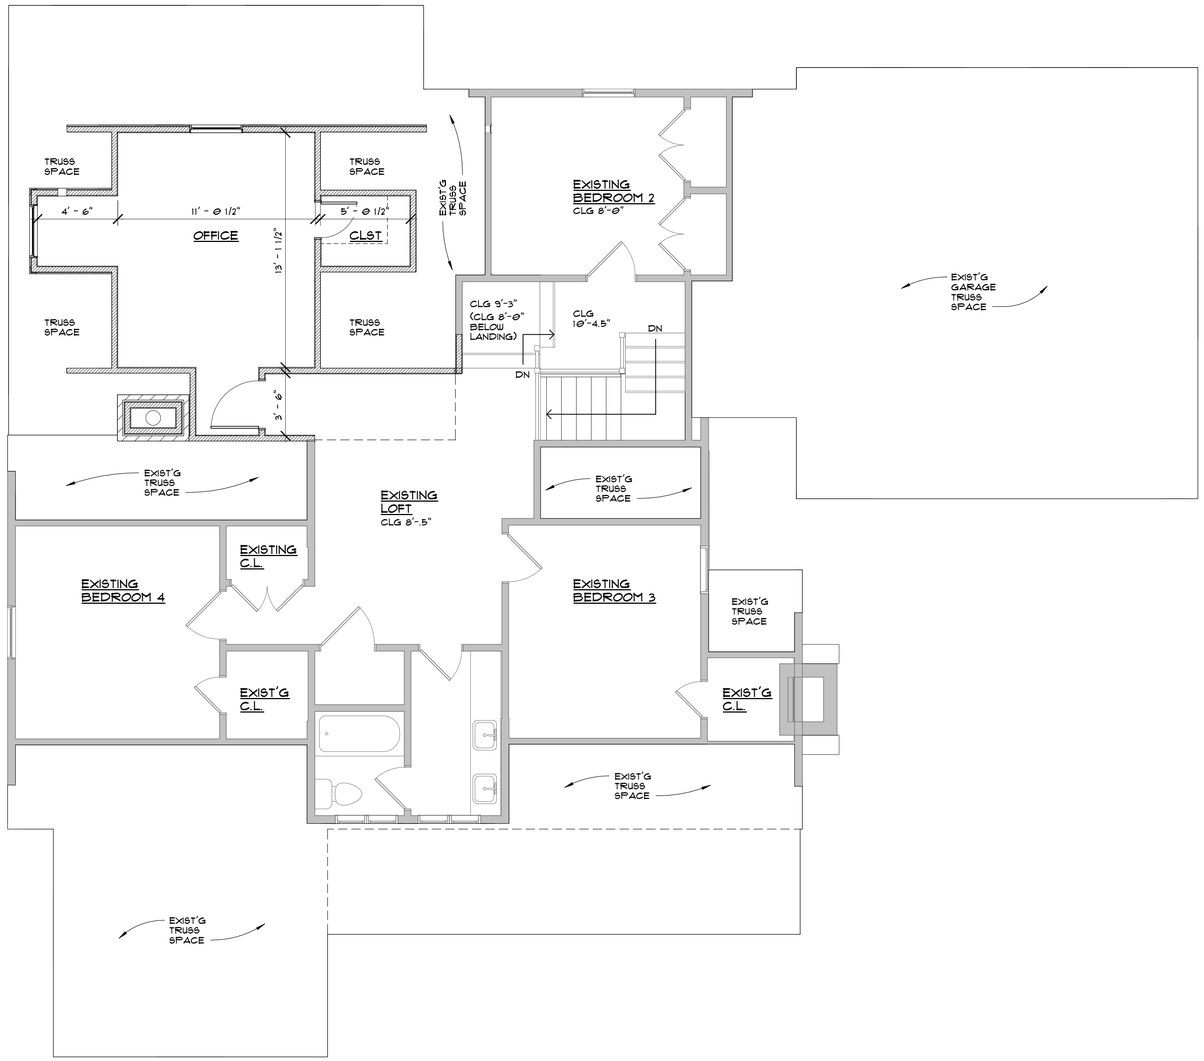

SECOND FLOOR ADDITION PLAN

SCALE: 1/4"=1'-0"

This drawing and the details on it are the sole property of the Architect and may be used for this specific project only. it shall not be loaned, copied, or reproduced in whole or in part, or for any other purpose or project without the written consent of the Architect. Copyright 2023 Jeff Day & Associates, LLC

JDALLC 2373

IMPORTANT NOTE:
DURING CONSTRUCTION, REAL-WORLD CONDITIONS ARE ALWAYS DISCOVERED THAT DIFFER FROM THE CONSTRUCTION DOCUMENTS, AND WILL REQUIRE COORDINATION AND ADJUSTMENTS IN DIMENSIONS AND THE SCOPE OF WORK. ALL DIMENSIONS SHALL BE CONFIRMED BY THE CONTRACTOR. DISCREPANCIES WITH DIMENSIONS SHOULD BE BROUGHT TO THE ATTENTION OF JEFF DAY & ASSOCIATES TO DISCUSS REMEDIAL ACTION. SUCH CHANGES IN THE SCOPE OF WORK WILL BE THE RESPONSIBILITY OF THE OWNER AND/OR CONTRACTOR.

JEFF DAY & ASSOCIATES, LLC
ARCHITECTURE & PLANNING
14311 Manchester Rd.
St. Louis, MO 63011
314.644.2775
www.jeffdayllc.com

Addition/Renovation for:
21 Cambridge Ct.
Glendale, MO 63122

DATE:	10.23.2023
DRAWN BY:	DRE
CHECKED BY:	JKD
REVISED:	
R1	00.00.00
R2	00.00.00
R3	00.00.00

A4

Jeff Day & Associates, LLC
Missouri State
Certificate of Authority
A-2009027415

ARB SET : NOT FOR CONSTRUCTION

LEFT SIDE ELEVATION

SCALE: 1/4"=1'-0"

MATERIALS:

BRICK TO MATCH EXISTING WHITE WASHED BRICK.
SIDING, TRIM AND FASCIA TO MATCH EXISTING.
WINDOW STYLE TO MATCH EXISTING.
GUTTERS TO MATCH EXISTING.
ROOFING TO MATCH EXISTING.

FRONT ELEVATION

SCALE: 1/4"=1'-0"

IMPORTANT NOTE:
DURING CONSTRUCTION, REAL-WORLD CONDITIONS ARE ALWAYS DISCOVERED THAT DIFFER FROM THE CONSTRUCTION DOCUMENTS, AND WILL REQUIRE COORDINATION AND ADJUSTMENTS IN DIMENSIONS AND THE SCOPE OF WORK. ALL DIMENSIONS SHALL BE CONFIRMED BY THE CONTRACTOR. DISCREPANCIES WITH DIMENSIONS SHOULD BE BROUGHT TO THE ATTENTION OF JEFF DAY & ASSOCIATES TO DISCUSS REMEDIAL ACTION. SUCH CHANGES IN THE SCOPE OF WORK WILL BE THE RESPONSIBILITY OF THE OWNER AND/OR CONTRACTOR.

JEFF DAY & ASSOCIATES
ARCHITECTURE & PLANNING
14311 Manchester Rd.
St. Louis, MO. 63011
314.644.2775
www.jeffdayllc.com

Addition/Renovation for:
21 Cambridge Ct.
Glendale, MO 63122

DATE:	10.23.2023
DRAWN BY:	DRE
CHECKED BY:	JKD
REVISED:	
R1	00.00.00
R2	00.00.00
R3	00.00.00

A5

Jeff Day & Associates, LLC
Missouri State
Certificate of Authority
A-2009027415

JDALLC 2373

This drawing and the details on it are the sole property of the Architect and may be used for this specific project only. it shall not be loaned, copied, or reproduced in whole or in part, or for any other purpose or project without the written consent of the Architect. Copyright 2023 Jeff Day & Associates, LLC

ARB SET : NOT FOR CONSTRUCTION

RIGHT SIDE ELEVATION
SCALE: 1/4"=1'-0"

MATERIALS:

BRICK TO MATCH EXISTING WHITE WASHED BRICK.
SIDING, TRIM AND FASCIA TO MATCH EXISTING.
WINDOW STYLE TO MATCH EXISTING.
GUTTERS TO MATCH EXISTING.
ROOFING TO MATCH EXISTING.

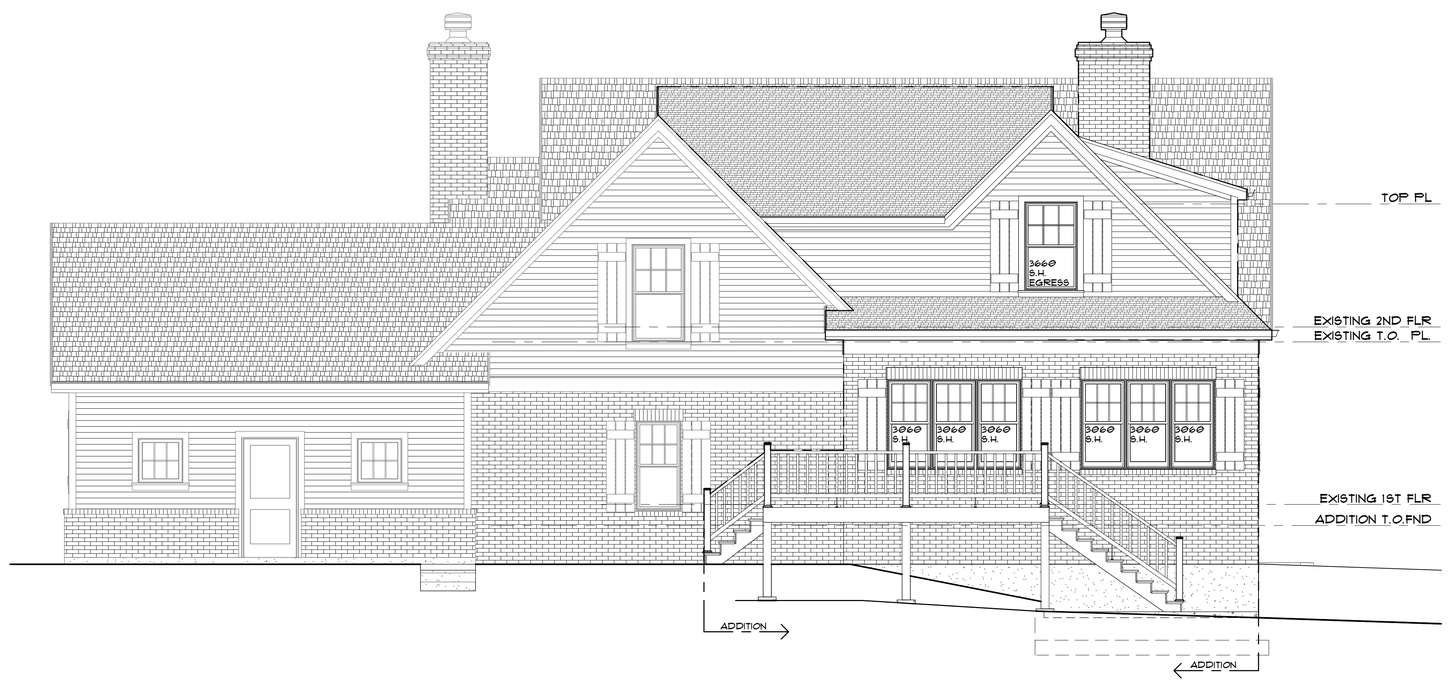

REAR ELEVATION
SCALE: 1/4"=1'-0"

IMPORTANT NOTE:
DURING CONSTRUCTION, REAL-WORLD CONDITIONS ARE ALWAYS DISCOVERED THAT DIFFER FROM THE CONSTRUCTION DOCUMENTS, AND WILL REQUIRE COORDINATION AND ADJUSTMENTS IN DIMENSIONS AND THE SCOPE OF WORK. ALL DIMENSIONS SHALL BE CONFIRMED BY THE CONTRACTOR. DISCREPANCIES WITH DIMENSIONS SHOULD BE BROUGHT TO THE ATTENTION OF JEFF DAY & ASSOCIATES TO DISCUSS REMEDIAL ACTION. SUCH CHANGES IN THE SCOPE OF WORK WILL BE THE RESPONSIBILITY OF THE OWNER AND/OR CONTRACTOR.

JEFF DAY & ASSOCIATES
ARCHITECTURE & PLANNING
14311 Manchester Rd.
St. Louis, MO 63011
314.644.2775
www.jeffdayllc.com

Addition/Renovation for:
21 Cambridge Ct.
Glendale, MO 63122

DATE:	10.23.2023
DRAWN BY:	DRE
CHECKED BY:	JKD
REVISED:	
R1	00.00.00
R2	00.00.00
R3	00.00.00

A6

Jeff Day & Associates, LLC
Missouri State
Certificate of Authority
A-2009027415

JDALLC 2373

This drawing and the details on it are the sole property of the Architect and may be used for this specific project only. it shall not be loaned, copied, or reproduced in whole or in part, or for any other purpose or project without the written consent of the Architect. Copyright 2023 Jeff Day & Associates, LLC